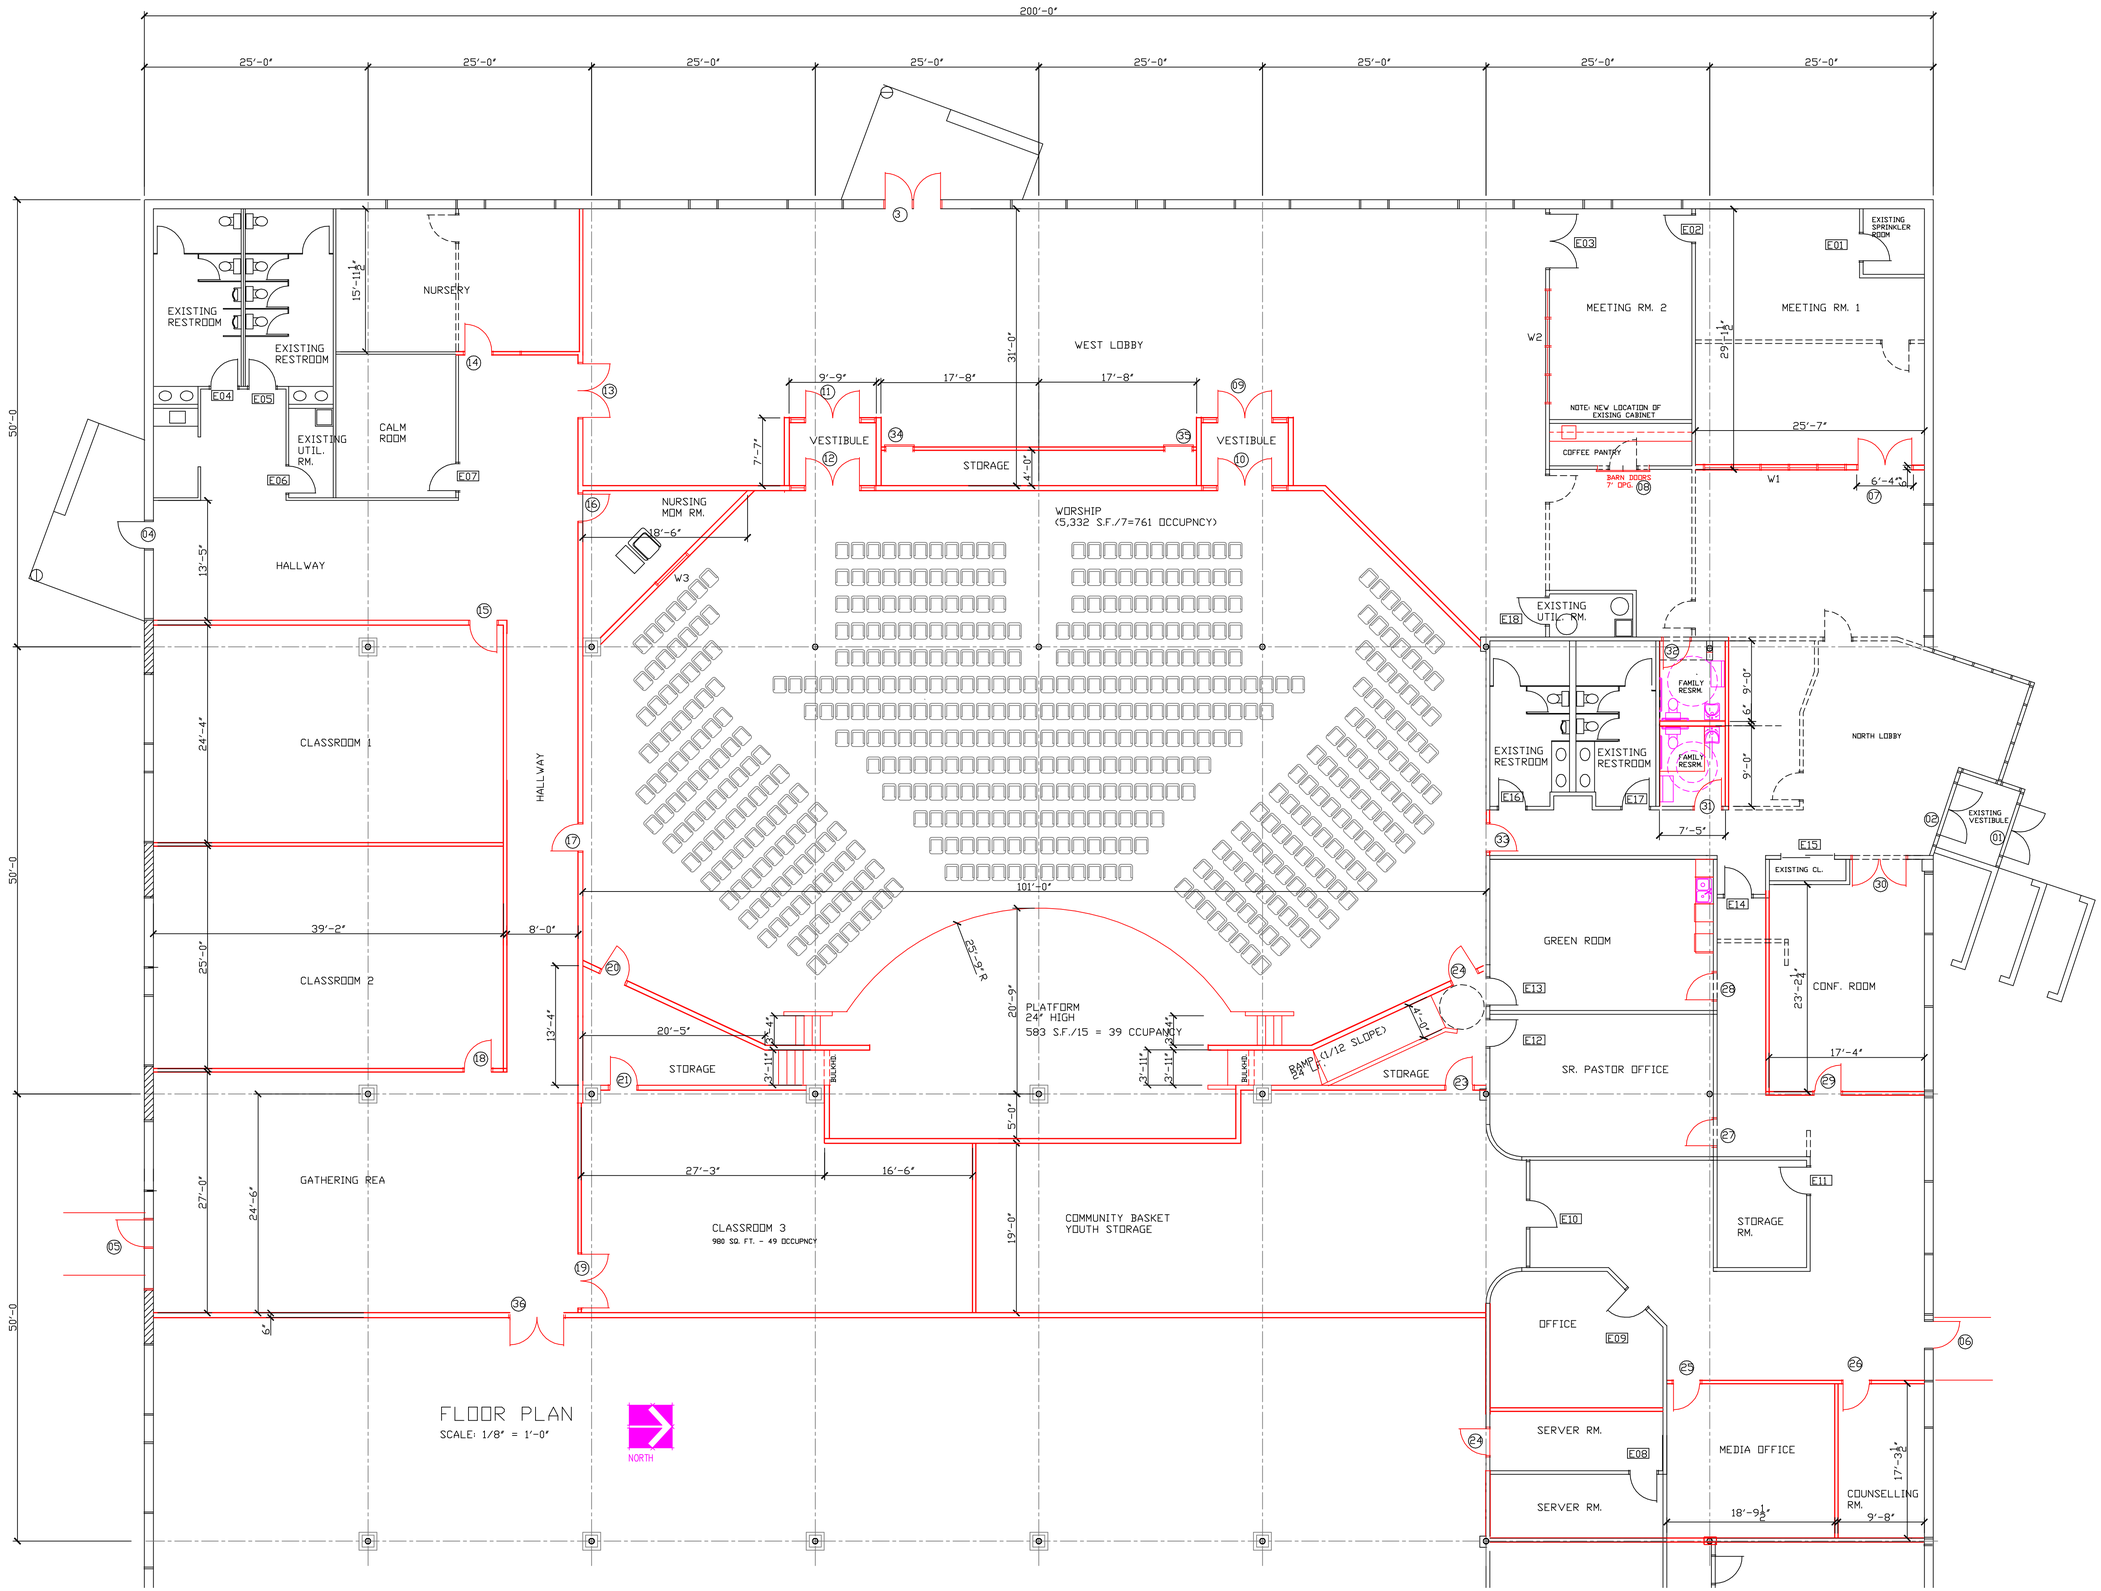

FLOOR PLAN

SCALE: 1/8" = 1'-0"

Project Name

New

JAR

Church

1170 W. KILGORE

Muncie, Indiana

Architects America

www.architects-america.com

Keith A. Pugh, RA, Architect
Principal In Charge

Farmland: 8736 West 200 South
Farmland, IN 47340

Cell 765. 969. 6848
Email: arckap@aol.com

Drawing Date: Sept. 29, 2025

Drawn By: Keith A. Pugh

Checked By: Keith A. Pugh

Revision Dates:

KEITH A. PUGH REGISTERED No. AR00870126 STATE OF INDIANA ARCHITECT

Sheet Number

A3

New Floor Plaan

Project:
JAR Church

Architects Project No. 29925

PDF created with FinePrint pdfFactory trial version www.pdffactory.com